Landscape Details Scale : 1:50 @ A1

Podium Drainage Detail Scale : 1:5 @ A1

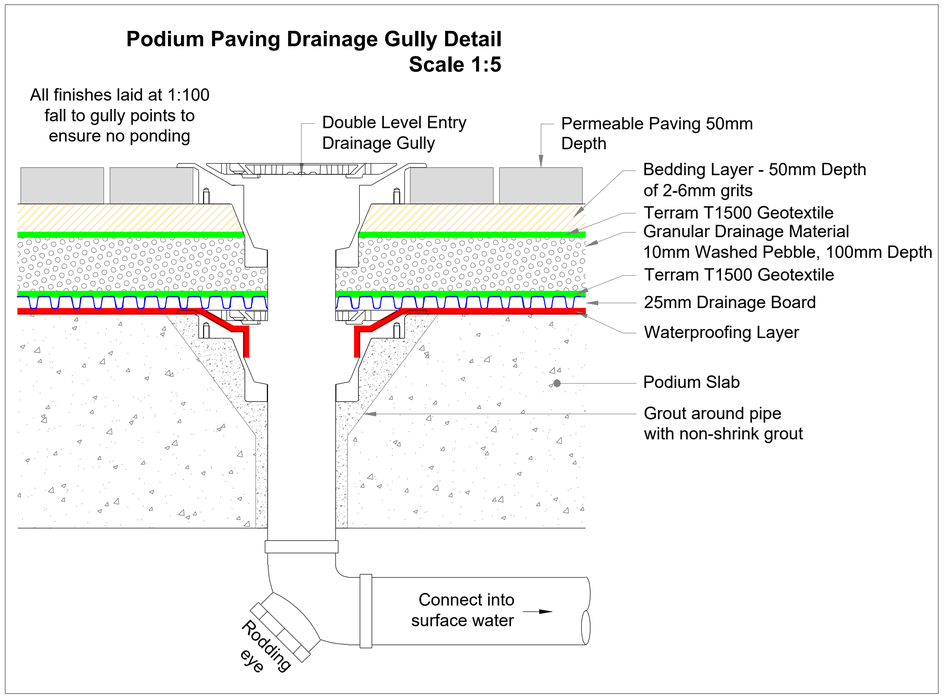

Poured Rubber Matt Surface for Single Use Items Scale : 1:10 @ A1

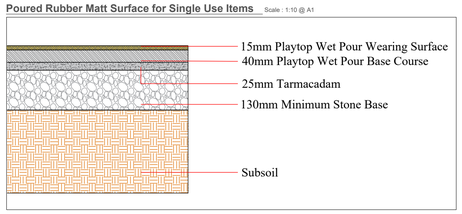

Poured Rubber Matt Surface for Multi Use Items Scale : 1:10 @ A1

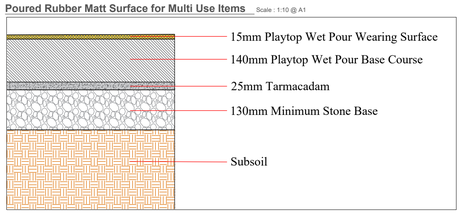

Front of Retail Unit Detail Scale : 1:100 @ A1

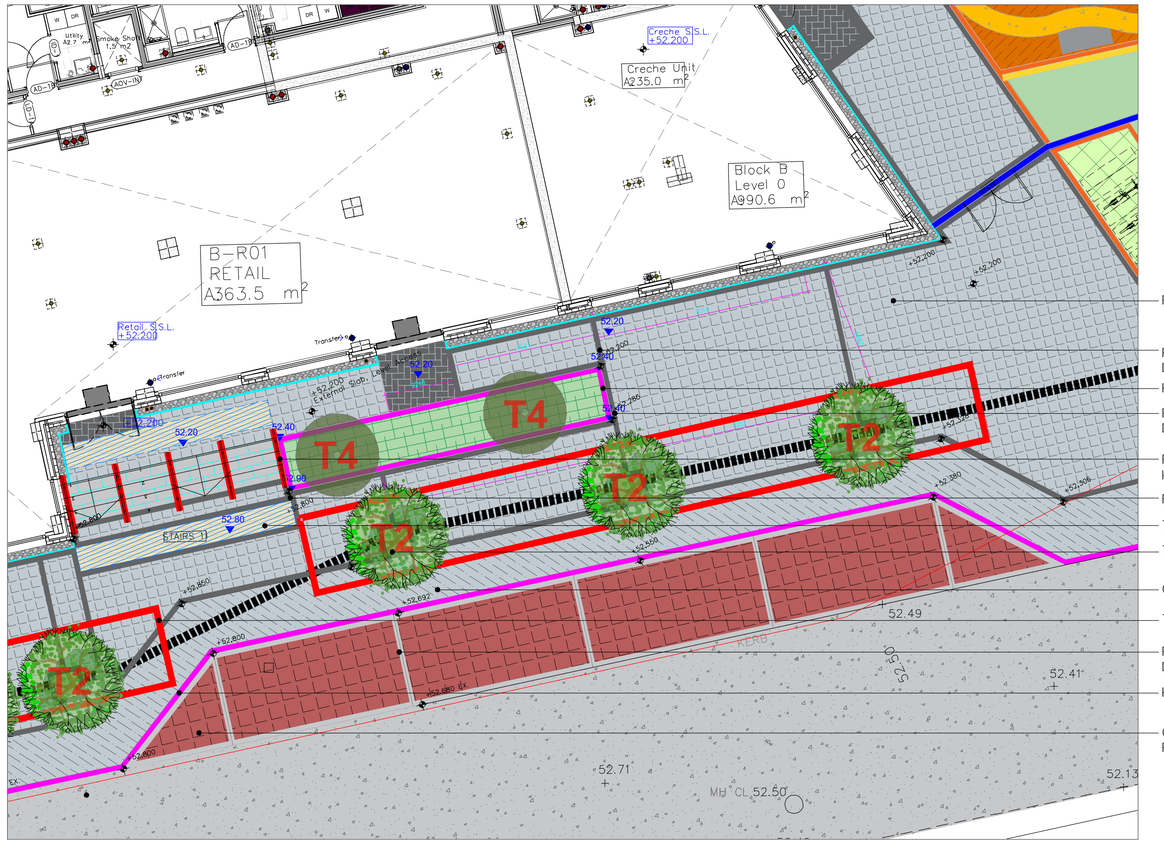

Podium Paving Joint Detail Scale : 1:5 @ A1

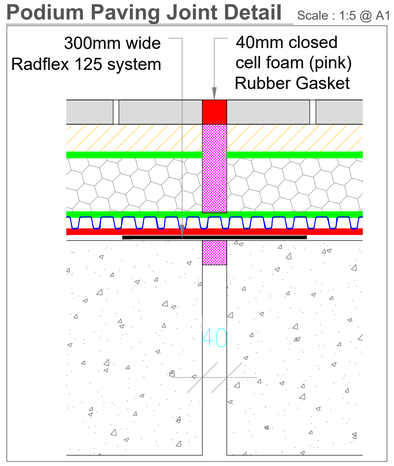

Podium Grassed areas Joint Detail Scale : 1:5 @ A1

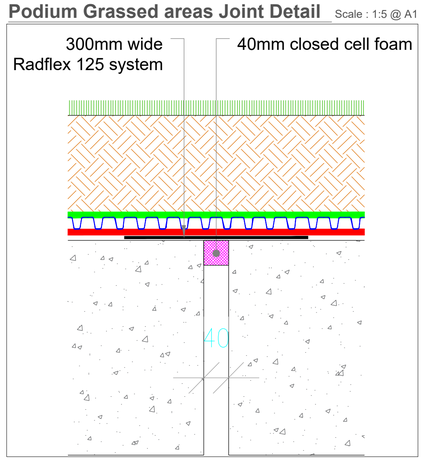

Pergola Detail Scale : 1:50 @ A1

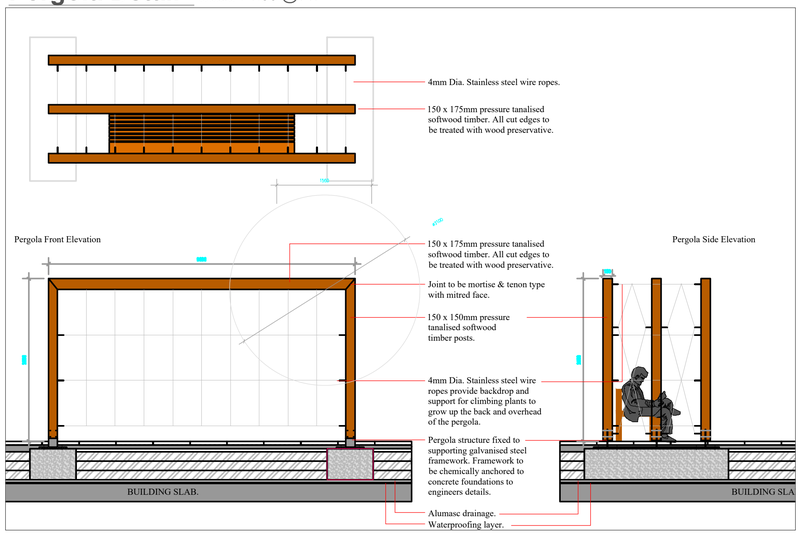

Street Tree Pit Detail Scale : 1:25 @ A1

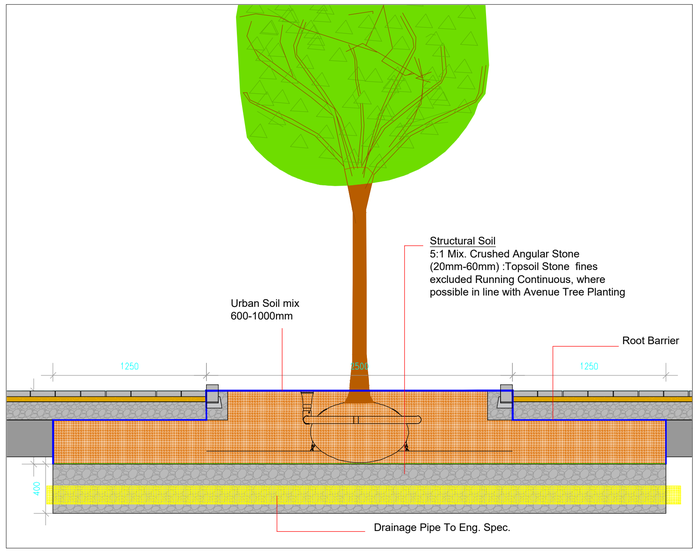

REV	DATE	BY	DESCRIPTION
A	03.11.2022	R.ON	Revised Layout
B	11.11.2022	R.ON	Revised Layout
C	06.12.2022	R.ON	Revised Layout
D	04.01.2023	R.ON	Revised Boundary Treatments
E	04.05.2023	R.ON	Revised layout
F	22.05.2023	R.ON	Revised Layout to Creche Outdoor Area
G	25.05.2023	R.ON	Revised Layout to Podium
H	07.06.2023	R.ON	Revised Paving to Turning Circle
I	21.06.2023	R.ON	Revised Layout to Podium finishes
J	01.08.2023	R.ON	Revised Entrance to Retail Unit
K	18.08.2023	R.ON	Revised Layout & Bicycle Stands
L	05.10.2023	R.ON	Revised Tree Planting to Public Realm
M	13.02.2024	R.ON	Revised Street Layout

N

Project Title:
Resident development at Ballymount Road Lower, Walkinstown
Co. Dublin

Client: Montane Developments Ltd.

Drawing Title: Landscape Details

Job No.: 2022 - 1706

Dwg. No.: 09
Scale: as shown (A1)
Date: 26 . 08 . 2022
Drawing By: R.O.N
Checked By: RMD

RMDA
ARCHITECTURE & DESIGN CONSULTANTS
5 Tootenhill, Rathcoole, Co. Dublin
tel: +353 1 412 4476 mob: 086 26 25 438
fax: +353 1 401 3748 e-mail: ronan@rmda.ie

This drawing is copyright ©